




**PLAN DETAIL BASE PLATE
'END TYPE' - TOWERS 1 & 2**
SCALE IN FEET

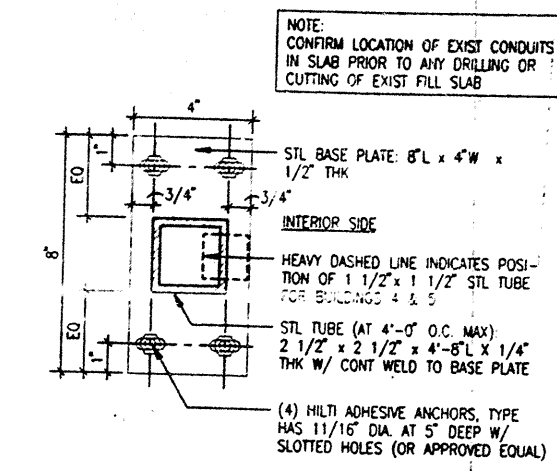


**PLAN DETAIL BASE PLATE
TYP - TOWERS 1 & 2**
SCALE IN FEET

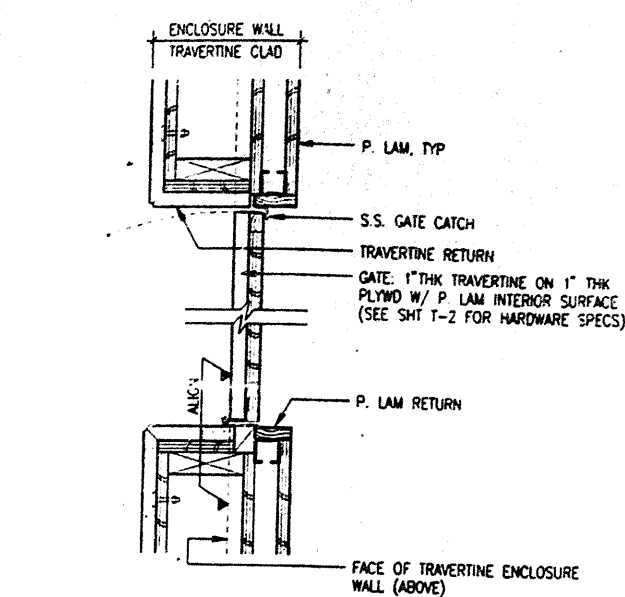


**PLAN DETAIL AT
ENCLOSURE WALL GATE**
SCALE IN FEET

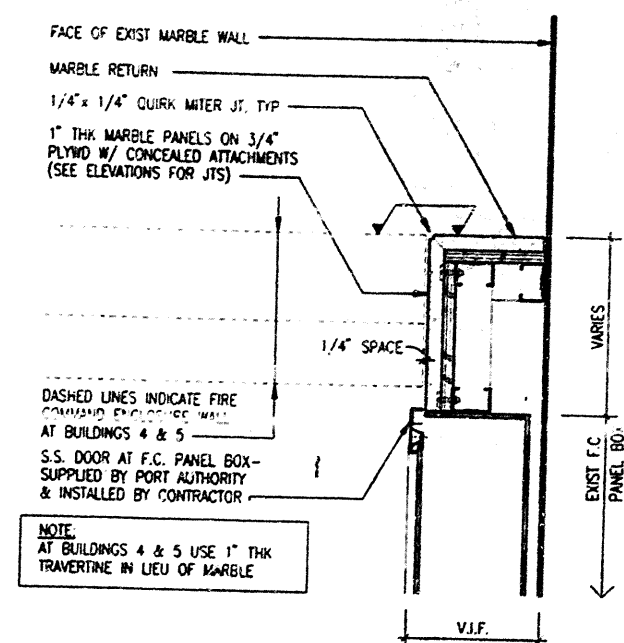


**PLAN DETAIL AT
PANEL BOX ENCLOSURE**
SCALE IN FEET

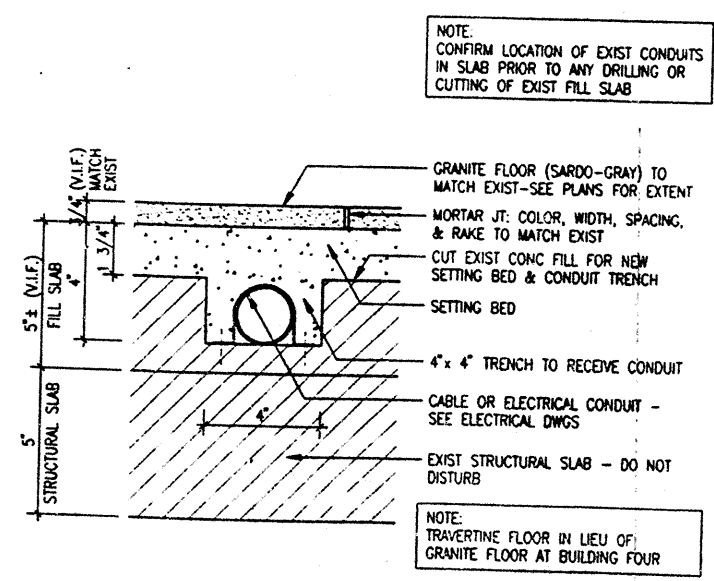

**SECT DETAIL FLOOR &
CONDUIT DTL TYP**
SCALE IN FEET

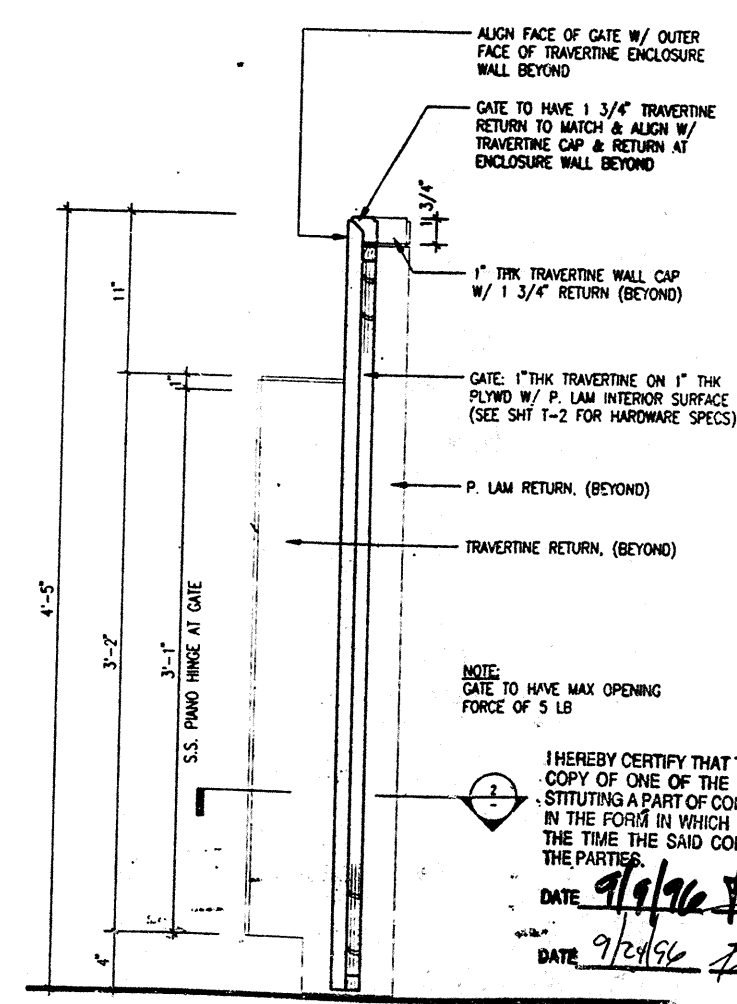

**SECT DETAIL AT ENCLOSURE
WALL GATE (BLD'G 4)**
SCALE IN FEET

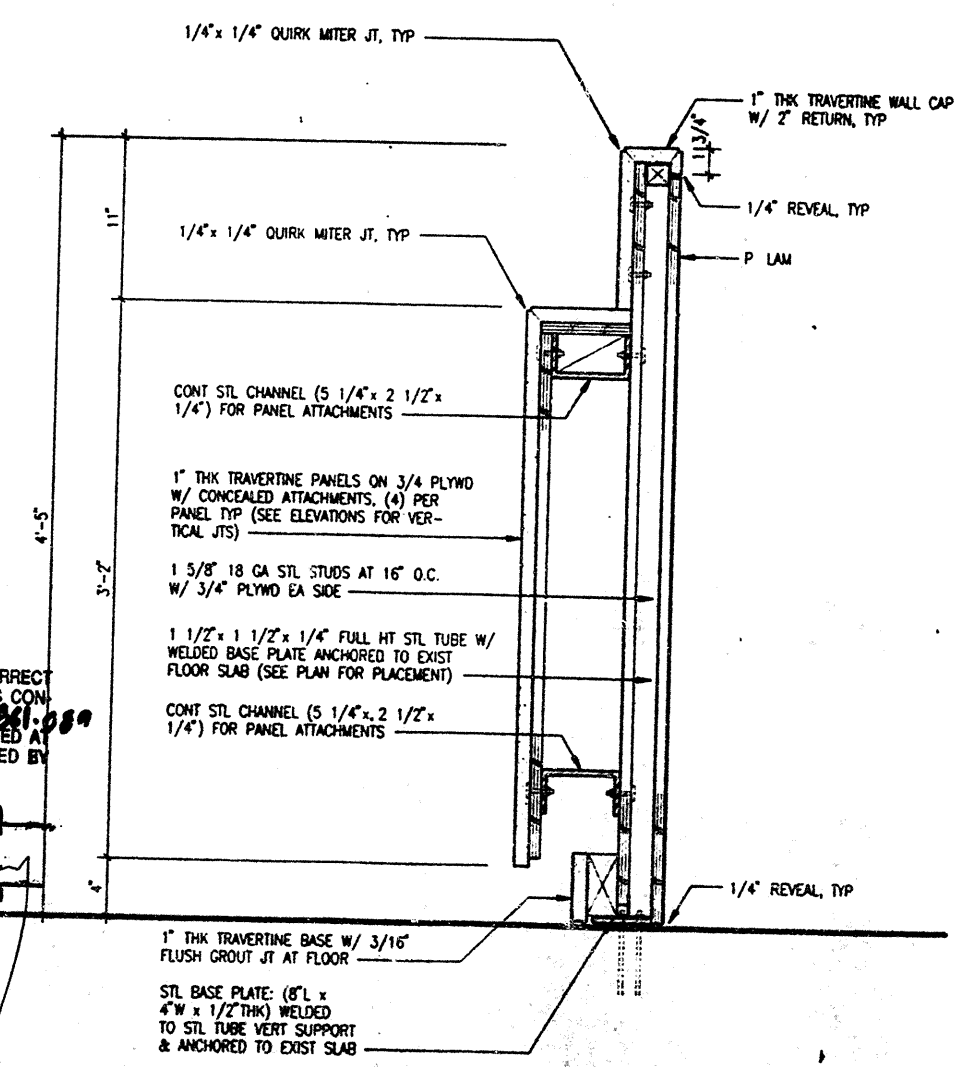

**SECT DETAIL AT ENCLOSURE
WALL TYP (BLD'G 4)**
SCALE IN FEET

Sheet 01 20 1

**THE PORT AUTHORITY
OF NY & NJ**

The Phillips Janson Group
Architects, P.C.
11 West 42nd Street
New York, New York 10036

Wester-Cohen Associates
Consulting Engineers
740 Broadway
Anchorage, New York 11701

No.	Date	Revision	Approved
1			

**Engineering Department
Design Division**

The World Trade Center

FIRE COMMAND CENTERS

ARCHITECTURAL

**TOWERS ONE & TWO/
BUILDING FOUR
MISC DETAILS**

This drawing subject to conditions in contract. All inventions, ideas, designs and methods herein are reserved to Port Authority and may not be used without its written consent.

AI	JL	BZ
Task Leader	Drawn by	Checked by

Date: 05/24/96 Scale: AS SHOWN

Contract Number: **WTC-861.089** Drawing Number: **A-9**

Drawing File: C:\19\95542\DW\05-FCS1 Date: 5/23/1996 Time: 3:32 P.M. Scale: 1"